Notes:

1 This drawing must not be scaled
2 The contractor must check all levels and dimensions on site
3 All works are to be to the satisfaction of Local and Statutory Authorities and in accordance with current Building Regulations and Codes of Practice

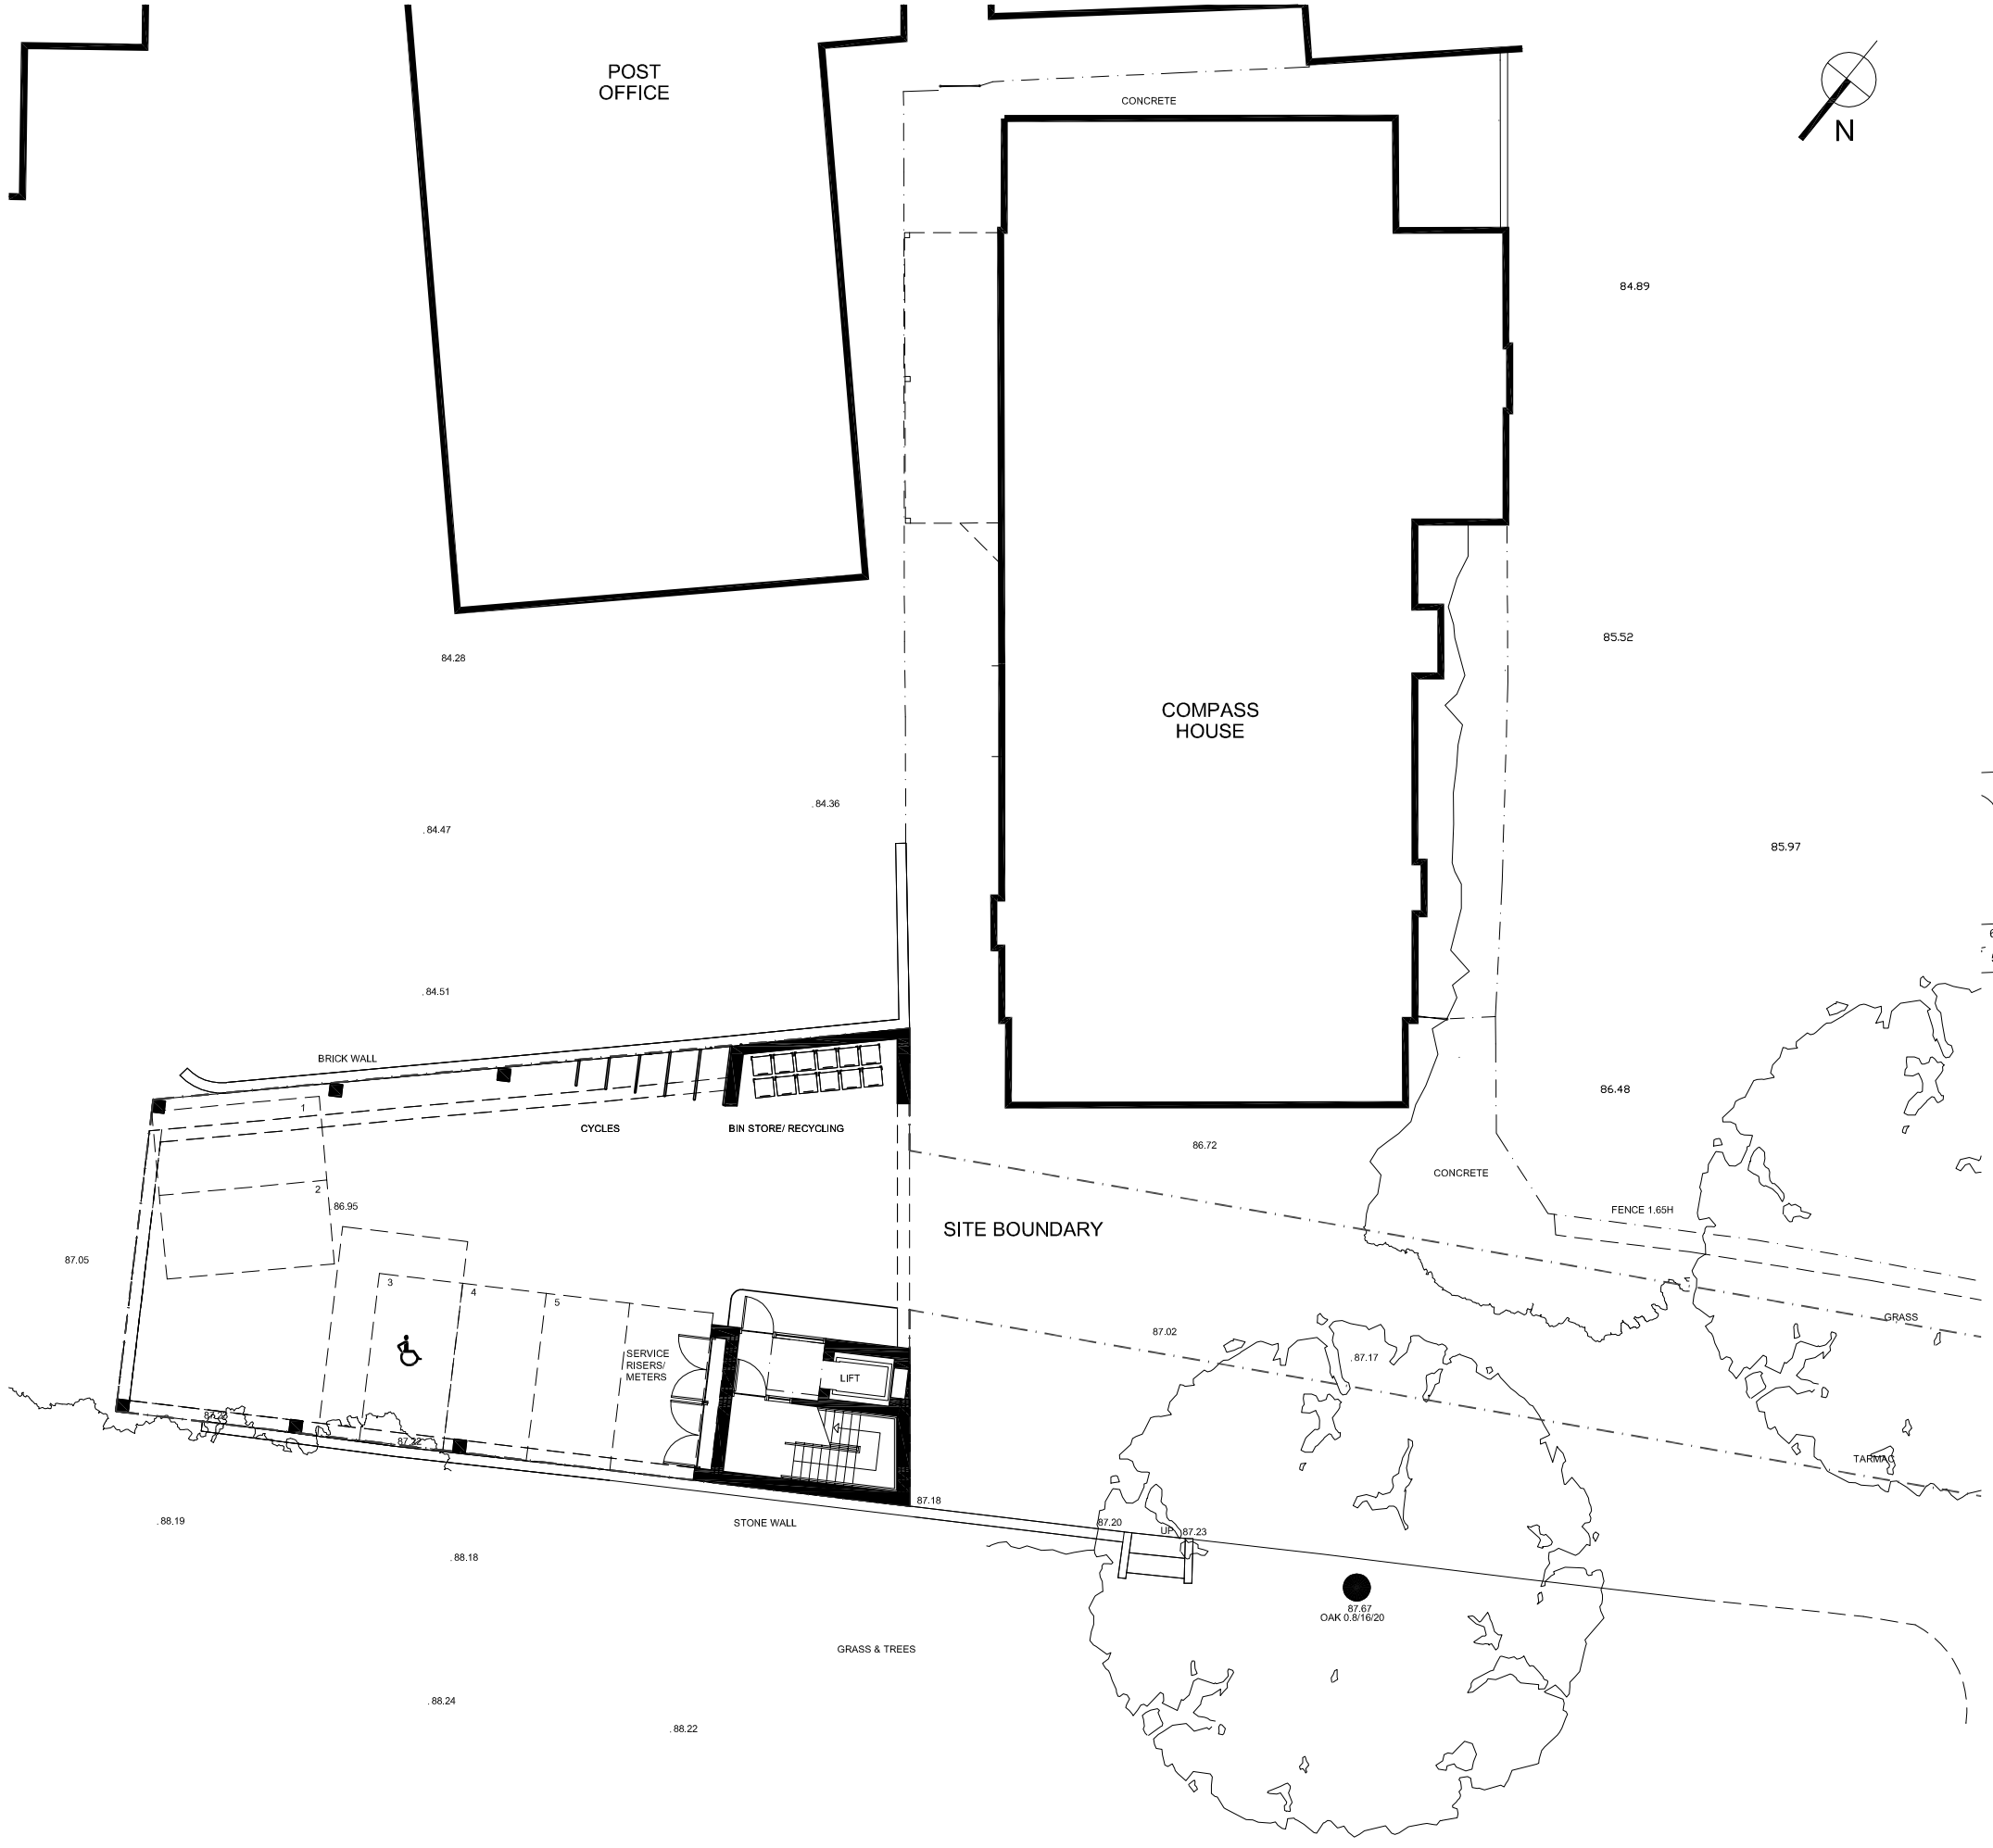

SITE PLAN 1:200

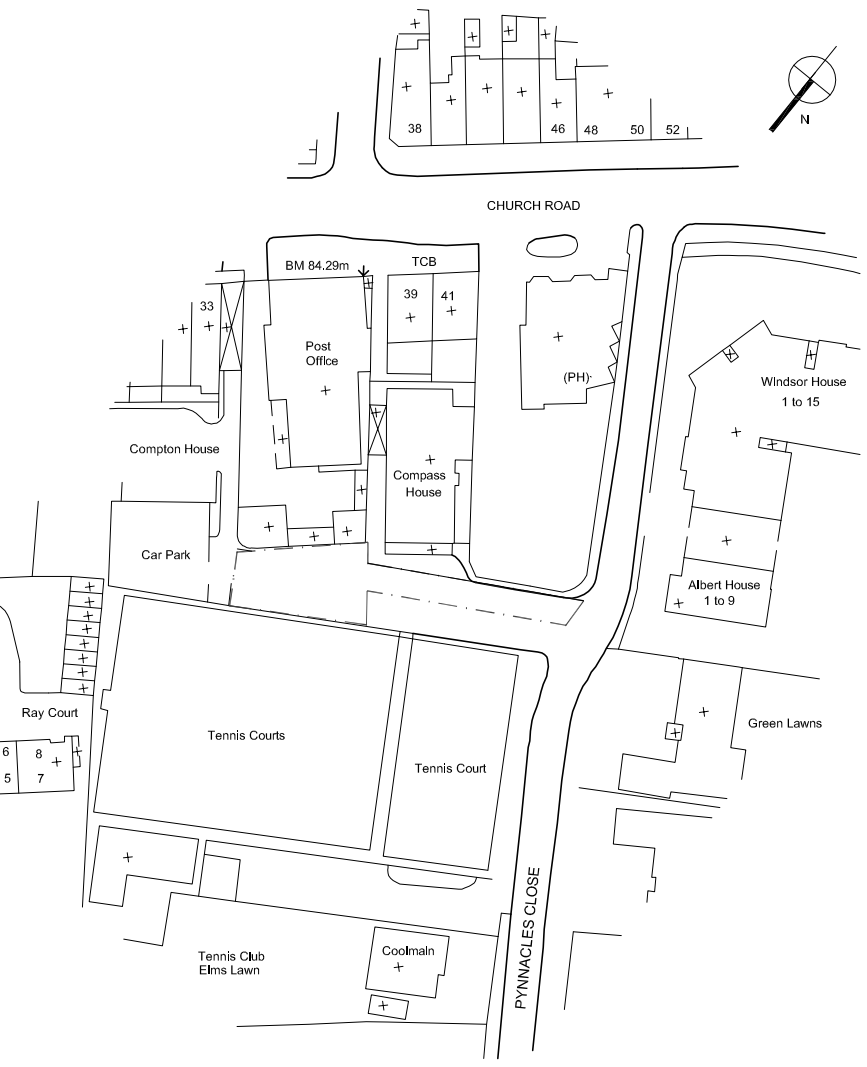

LOCATION PLAN 1:250

rev	note	by	date
B	Client comments incorporated	cb	17.11.06
A	Lifetime Home Standards incorporated	cb	8.11.06

KENNETH W REED & ASSOCIATES
chartered architects
369 Station Road , Harrow , Middlesex HA1 2AW

job
Compass House

sheet
Site Plan and Location Plan
As Proposed

scale	drawing number		revision
1:200	1495	100	B
date: oct 06			
drawn by: cb			